COUNTY OF SUFFOLK
BOROUGH OF IPSWICH AND
SUFFOLK COASTAL DISTRICT

The Transport and Works Act 1992

The Felixstowe Branch Line and Ipswich Yard Improvement Order

Works and Land Plans Sheet No. 3

Work No. 2

For Section of Work No 2 see Sheet No. 16

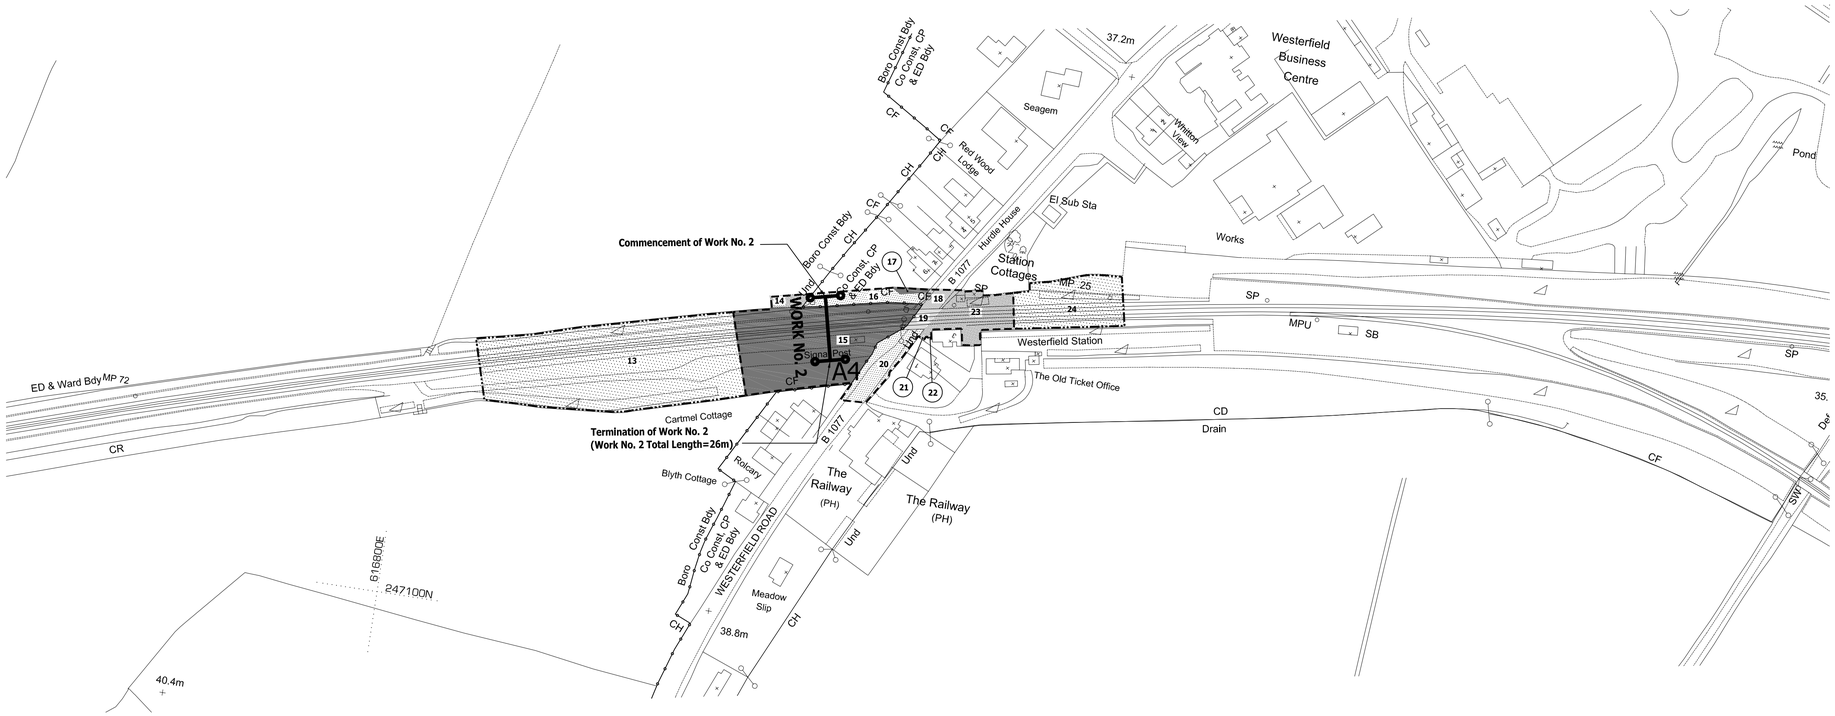

Based upon the Ordnance Survey mapping with the permission of the Controller of Her Majesty's Stationery Office © Crown copyright. Unauthorised reproduction infringes Crown copyright and may lead to prosecution or civil proceedings.
Licence No. 100000000

PLAN

KEY

———	Centreline of Scheduled Work
- - - -	Limits of Deviation
—·—·—	Limits of Land to be Acquired or Used
I	Limit of Scheduled Work
—◦—◦—	Borough/District Boundary
A	Access to be provided or improved

25 0 25 50 75 100 125 metres

HORIZONTAL SCALE FOR PLAN AND SECTIONS 1:1250

10 0 10 20 30 40 50 metres

VERTICAL SCALE FOR SECTIONS 1:500